



MASTER PLAN PROPOSED MASTER PLAN OF ALI VILLAGE OLD-NHA-KHAIRPUR MIR'S

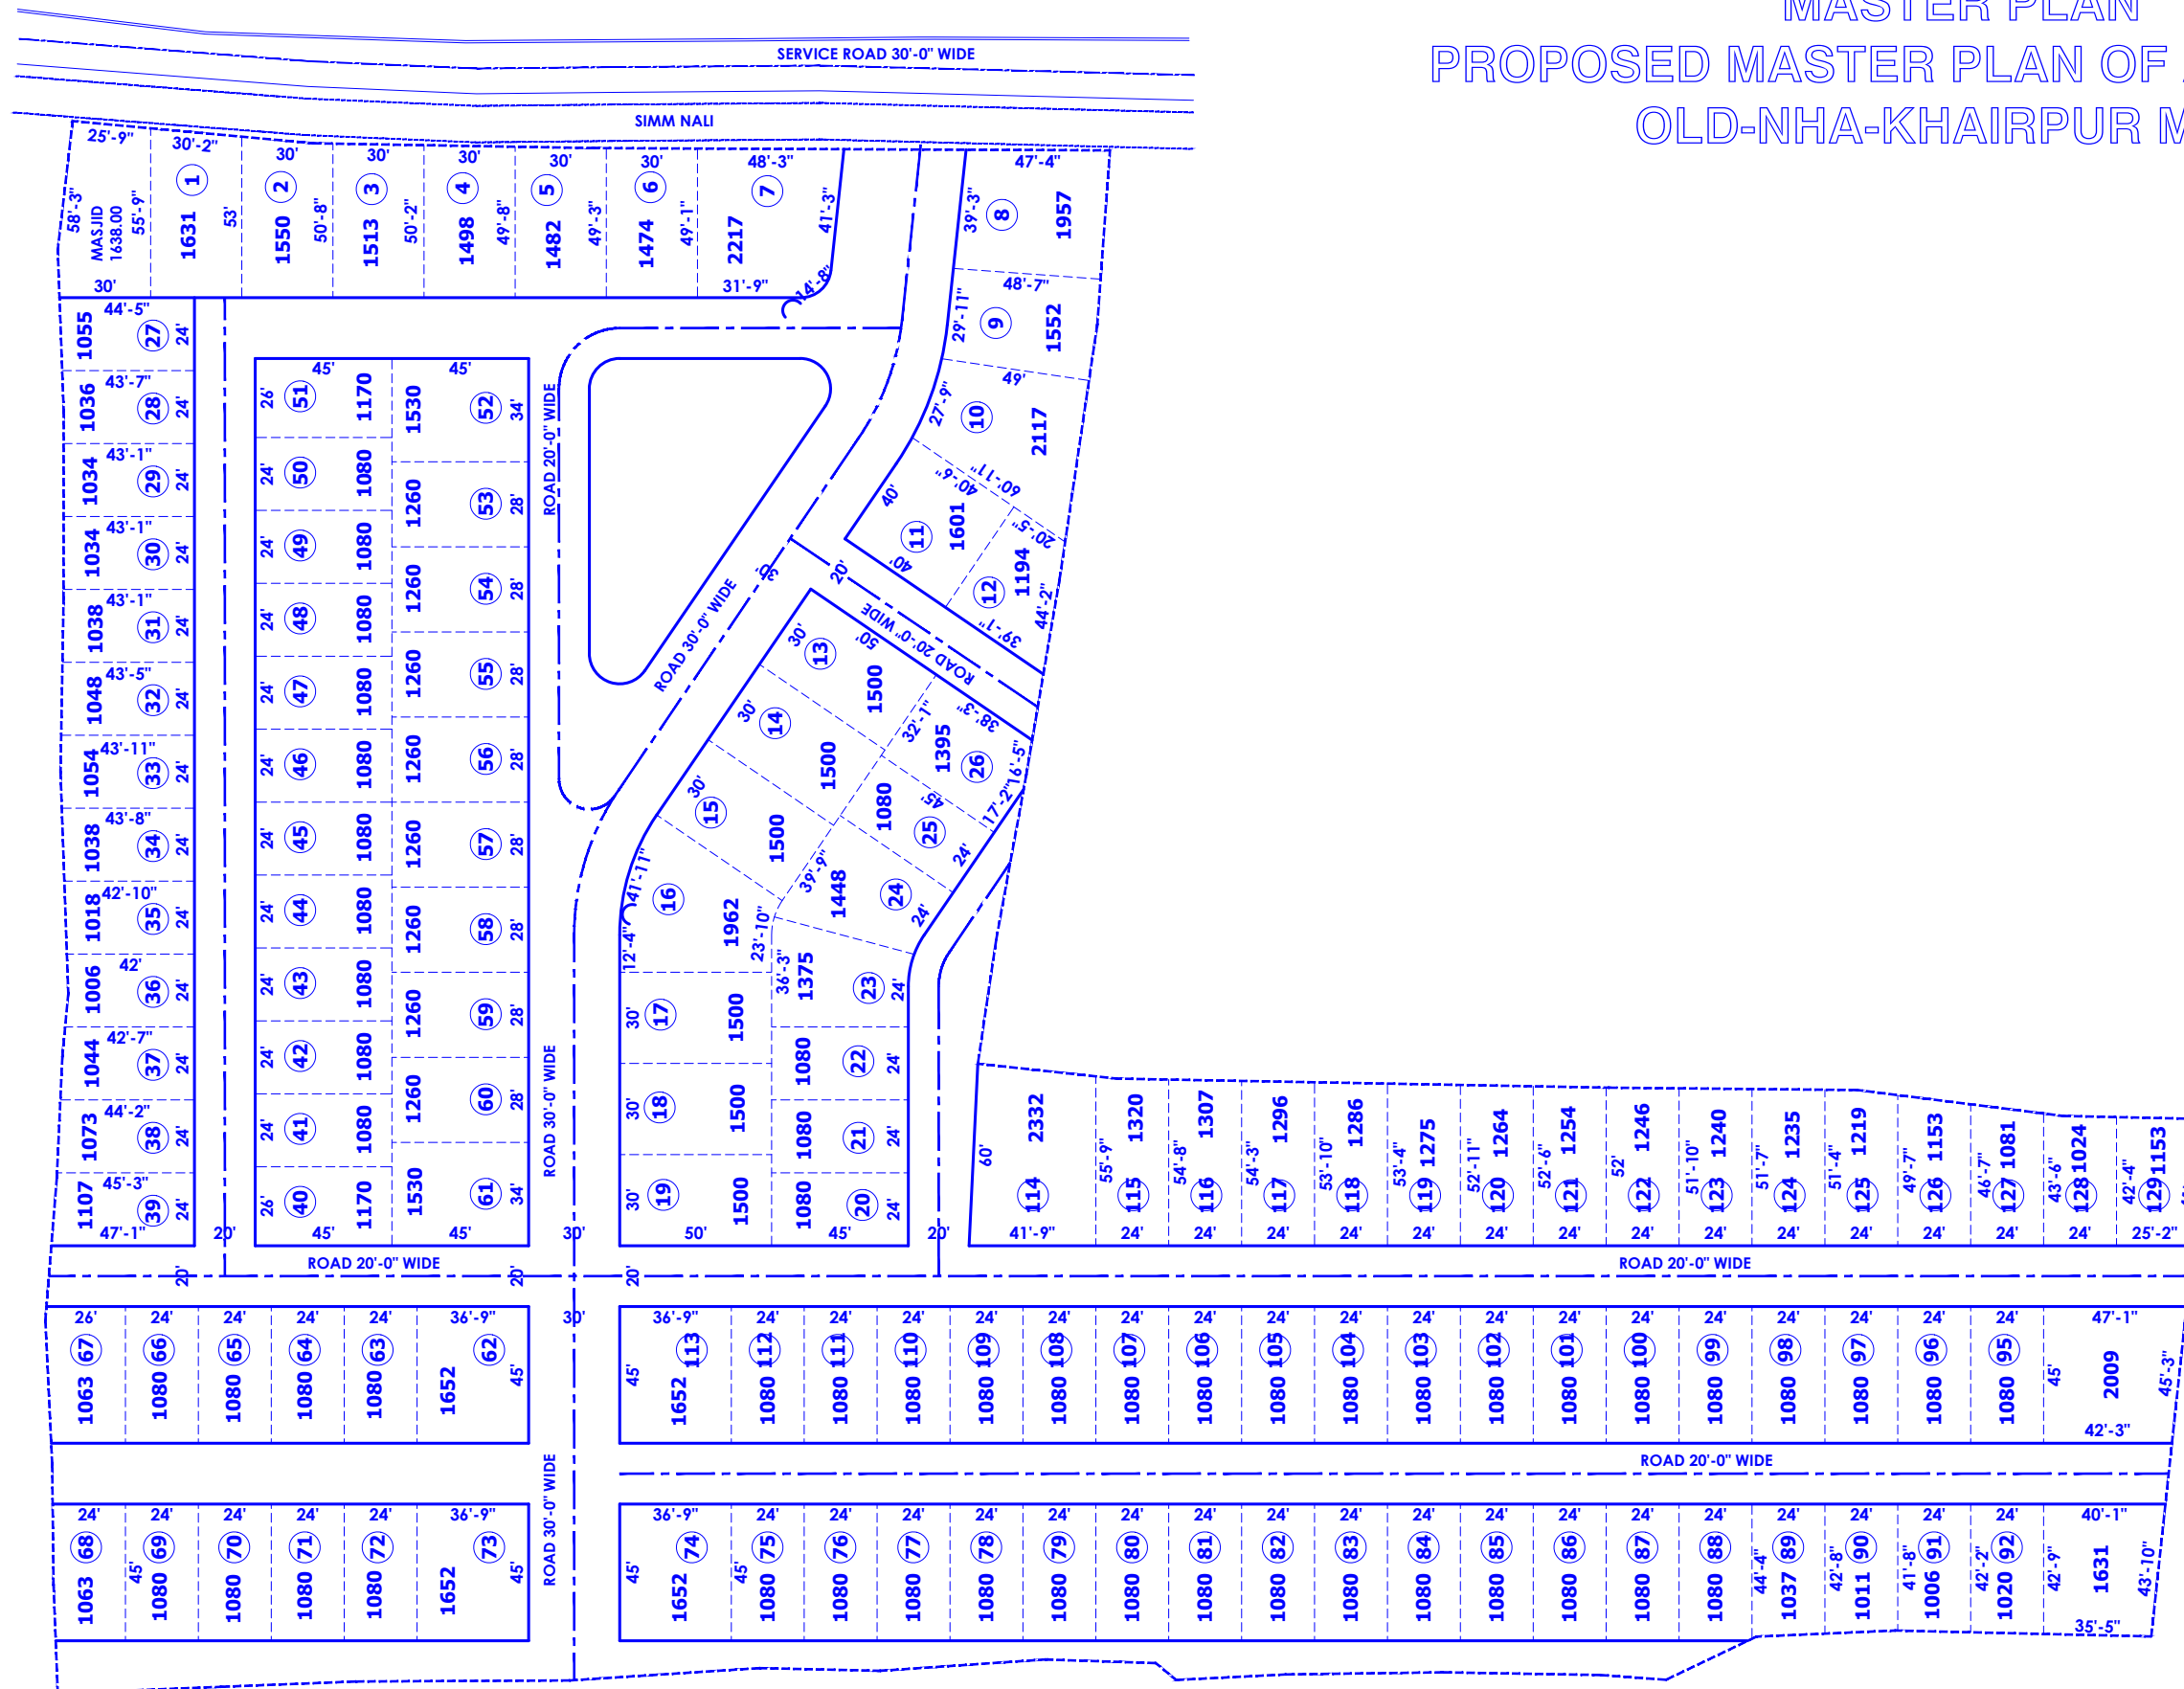

GENERAL NOTES:

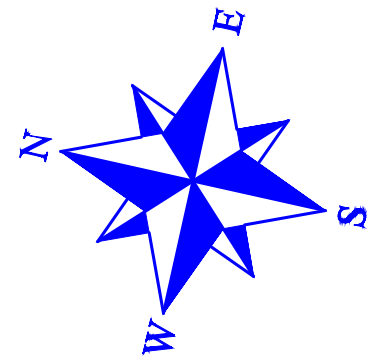

CONSULTING ARCHITECT:



A3 ARCHITECTURE
 CONSULTING | ARCHITECTS | ENGINEERS |
 PROJECT MANAGEMENT
 Address: Near Luqman Flyover A-One City, Khair Pur Mir's
 Email: Info@A3architect.com, Phone: 0304-2378418
 Website: A3architect.com

CLIENT: OWNER
MEHMOOD & CO.
SAJID MEHMOOD CHEEMA

MARK	REVISION	DATE

PROJECT: **INFRA-STRUCTURE PLANNING**

TITLE : **ALI VILLAGE**

DRAWN :
W . A . B

SCALE :
N.T.S

CHECKED :
WASEEM

DATE : 02-06-2024

JOB NO : **PRO-231**

DRG. NO :
PRO-231-GN-01